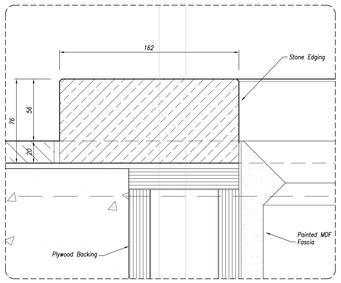

Detail 01
1:2

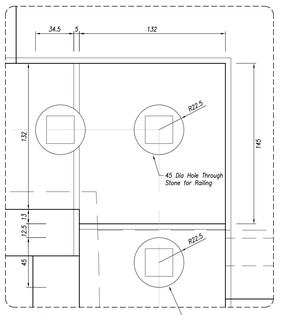

Detail 02
1:2

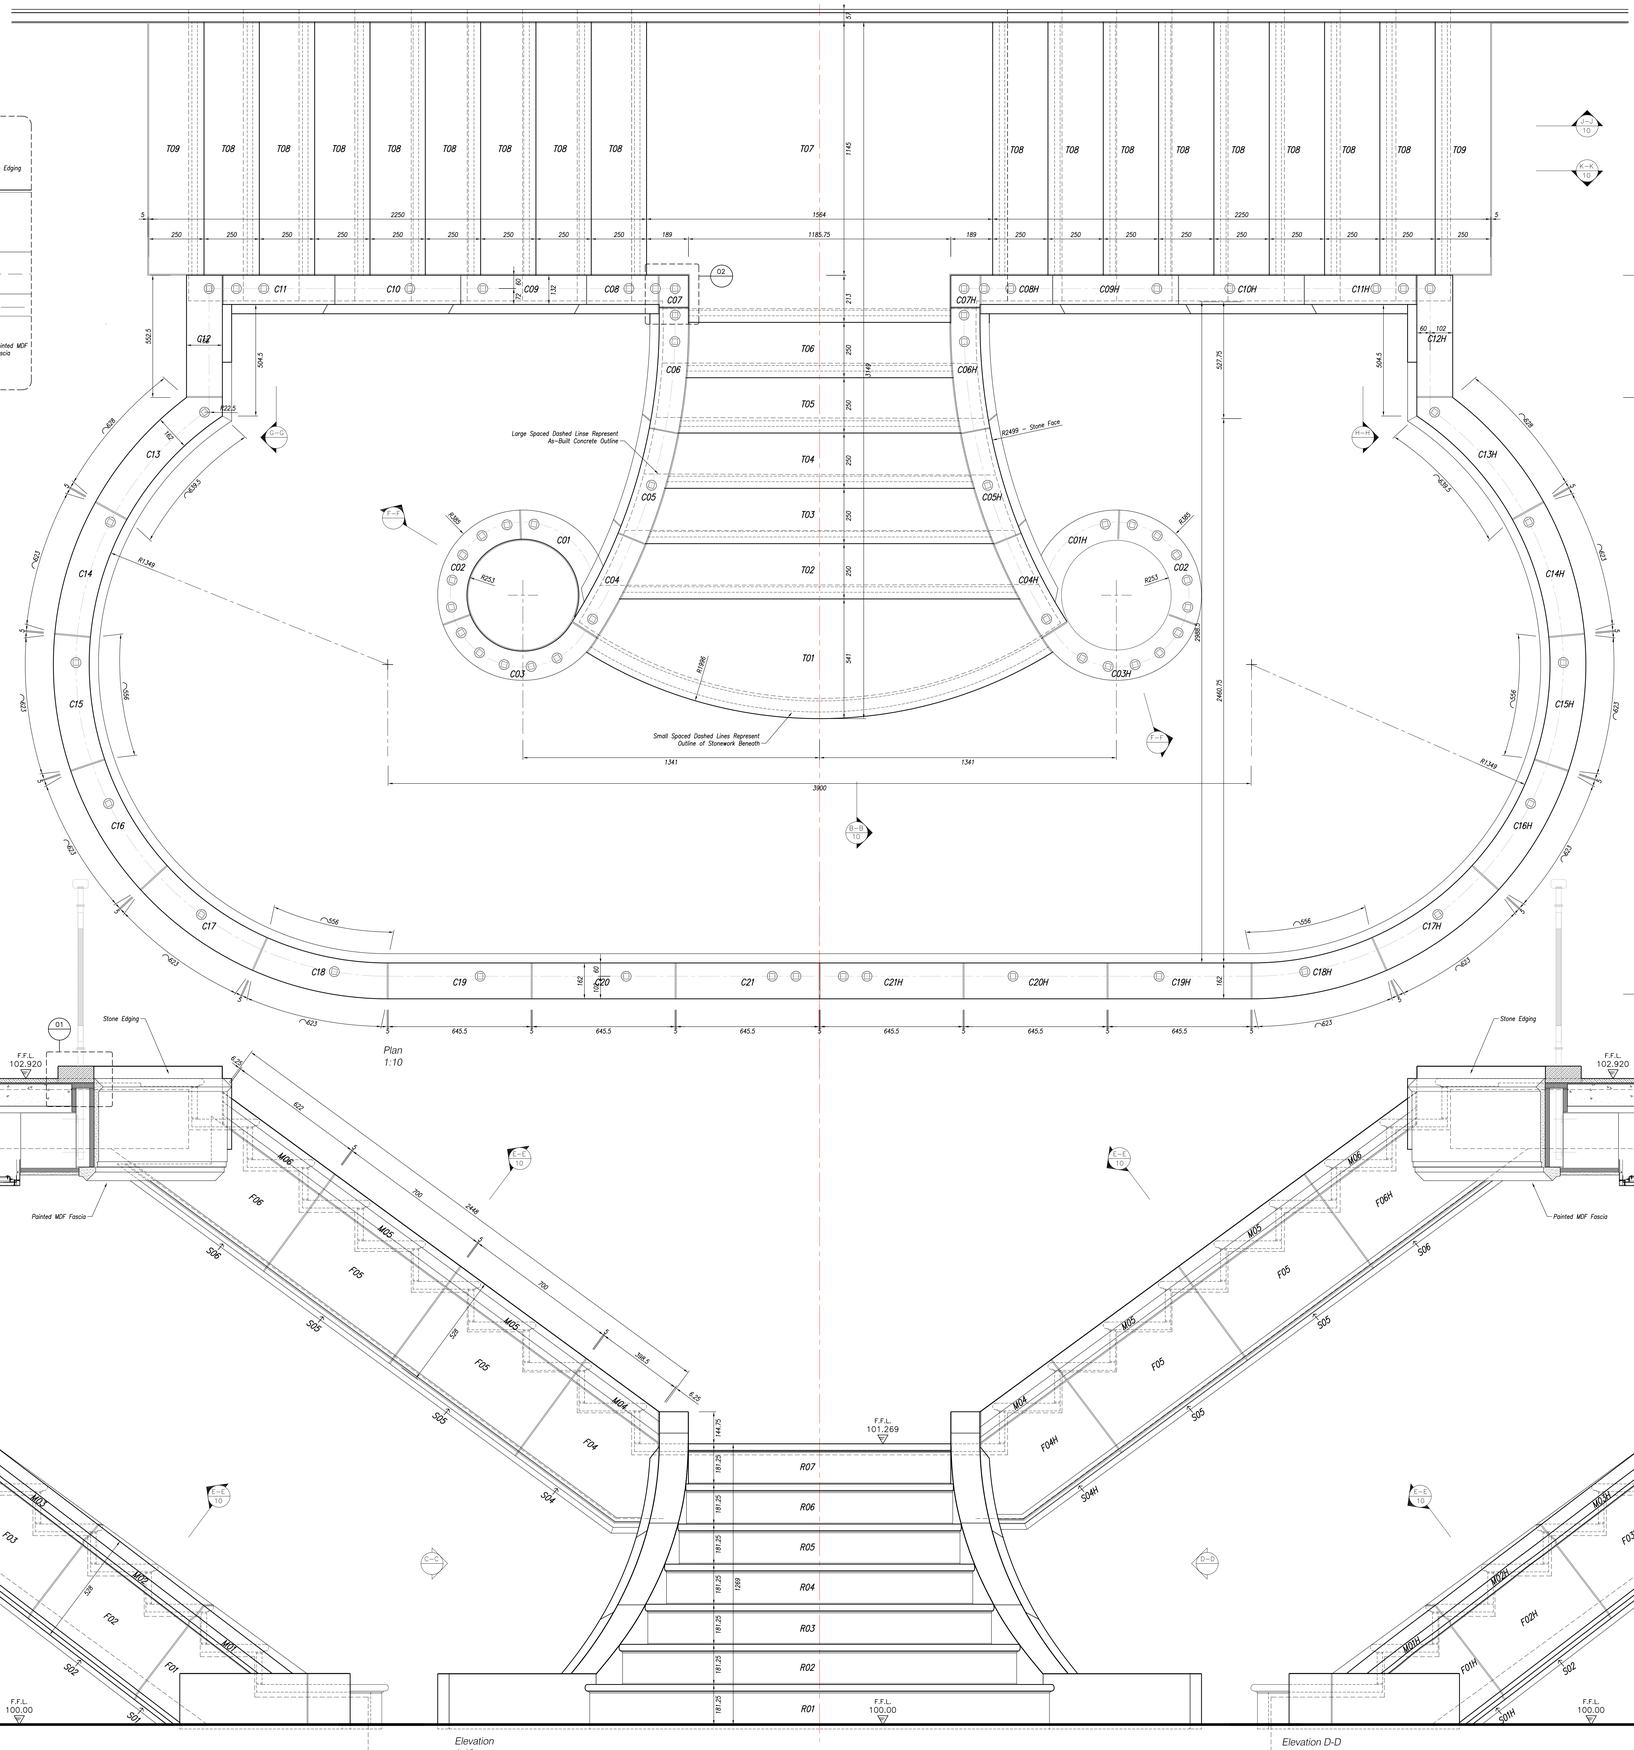

Plan
1:10

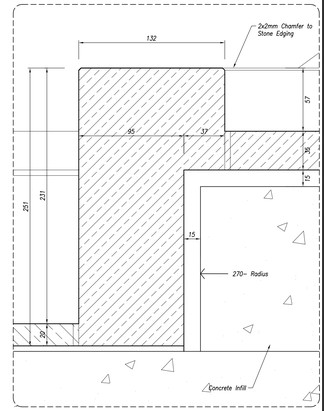

Section F-F
1:2

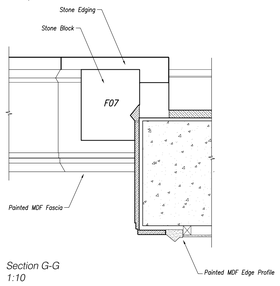

Section G-G
1:10

Elevation
1:10

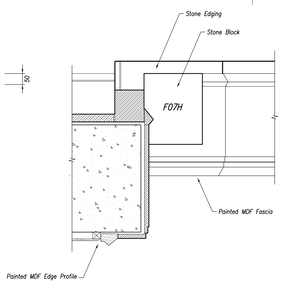

Section H-H
1:10

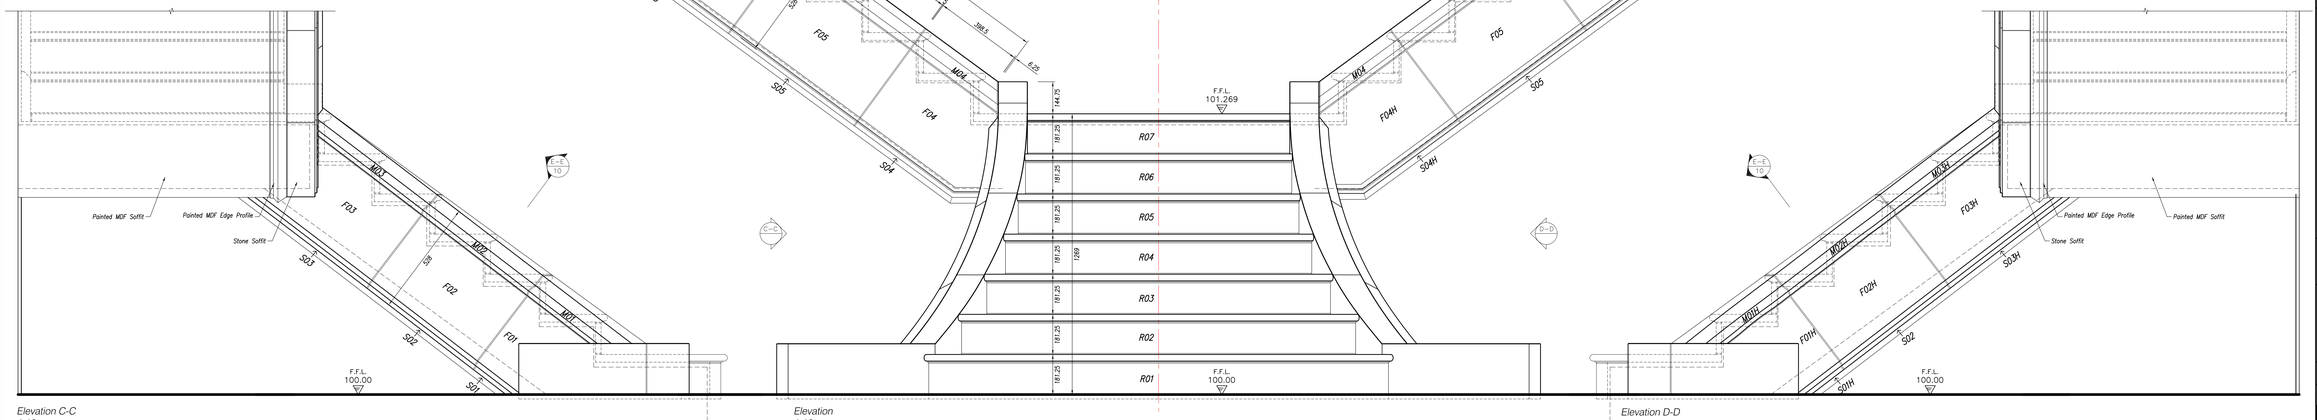

Elevation C-C
1:10

Elevation D-D
1:10

GENERAL NOTES

Note: Please Refer to Drawing 10 for Further Details

REV.	DESCRIPTION	DATE

COPYRIGHT AND OWNERSHIP OF THIS DRAWING IS VESTED IN THE COMPANY NAMED ON THE DRAWING, WHOSE PRIOR WRITTEN CONSENT IS REQUIRED FOR ITS USE, REPRODUCTION OR FOR PUBLICATION TO ANY THIRD PARTY. ALL RIGHTS RESERVED BY LAW OR COPYRIGHT AND INTERNATIONAL COPYRIGHT CONVENTIONS ARE RESERVED TO THE COMPANY NAMED ON THIS DRAWING AND MAY BE PROTECTED BY COURT PROCEEDINGS FOR DAMAGES AND/OR INJUNCTIONS AND COSTS.

MASONRY DESIGN LIMITED

SPECIALISTS IN THE DESIGN OF MASONRY AND ARCHITECTURAL CERAMICS

21 TRIDENT BUSINESS PARK, WHITEBIRK DRIVE, BLACKBURN, LANCS, BB1 3NJ
TEL: 01254 55533/55544 FAX: 01254 55566 E-MAIL: FIRSTNAME@MASONRYDESIGN.CO.UK

PROJECT
Suffield Manor, Derbyshire

TITLE
Hall Staircase
Stonework General Arrangement
Sheet 1

SCALE	1:10, 1:2	DATE	Nov. 2009
DRAWN	G Taylor	C.A.D. REF.	Dwg09

DRG. No. MDL / SM / 09 Rev. 0